Sanitized - Approved For Release : CIA-RDP82-00457R002100800010-3
CENTRAL INTELLIGENCE AGENCY
25X1A2g

THE PLANT OF THE QUICK-SILVER MINE IN IDRIJA

1 : 10.000

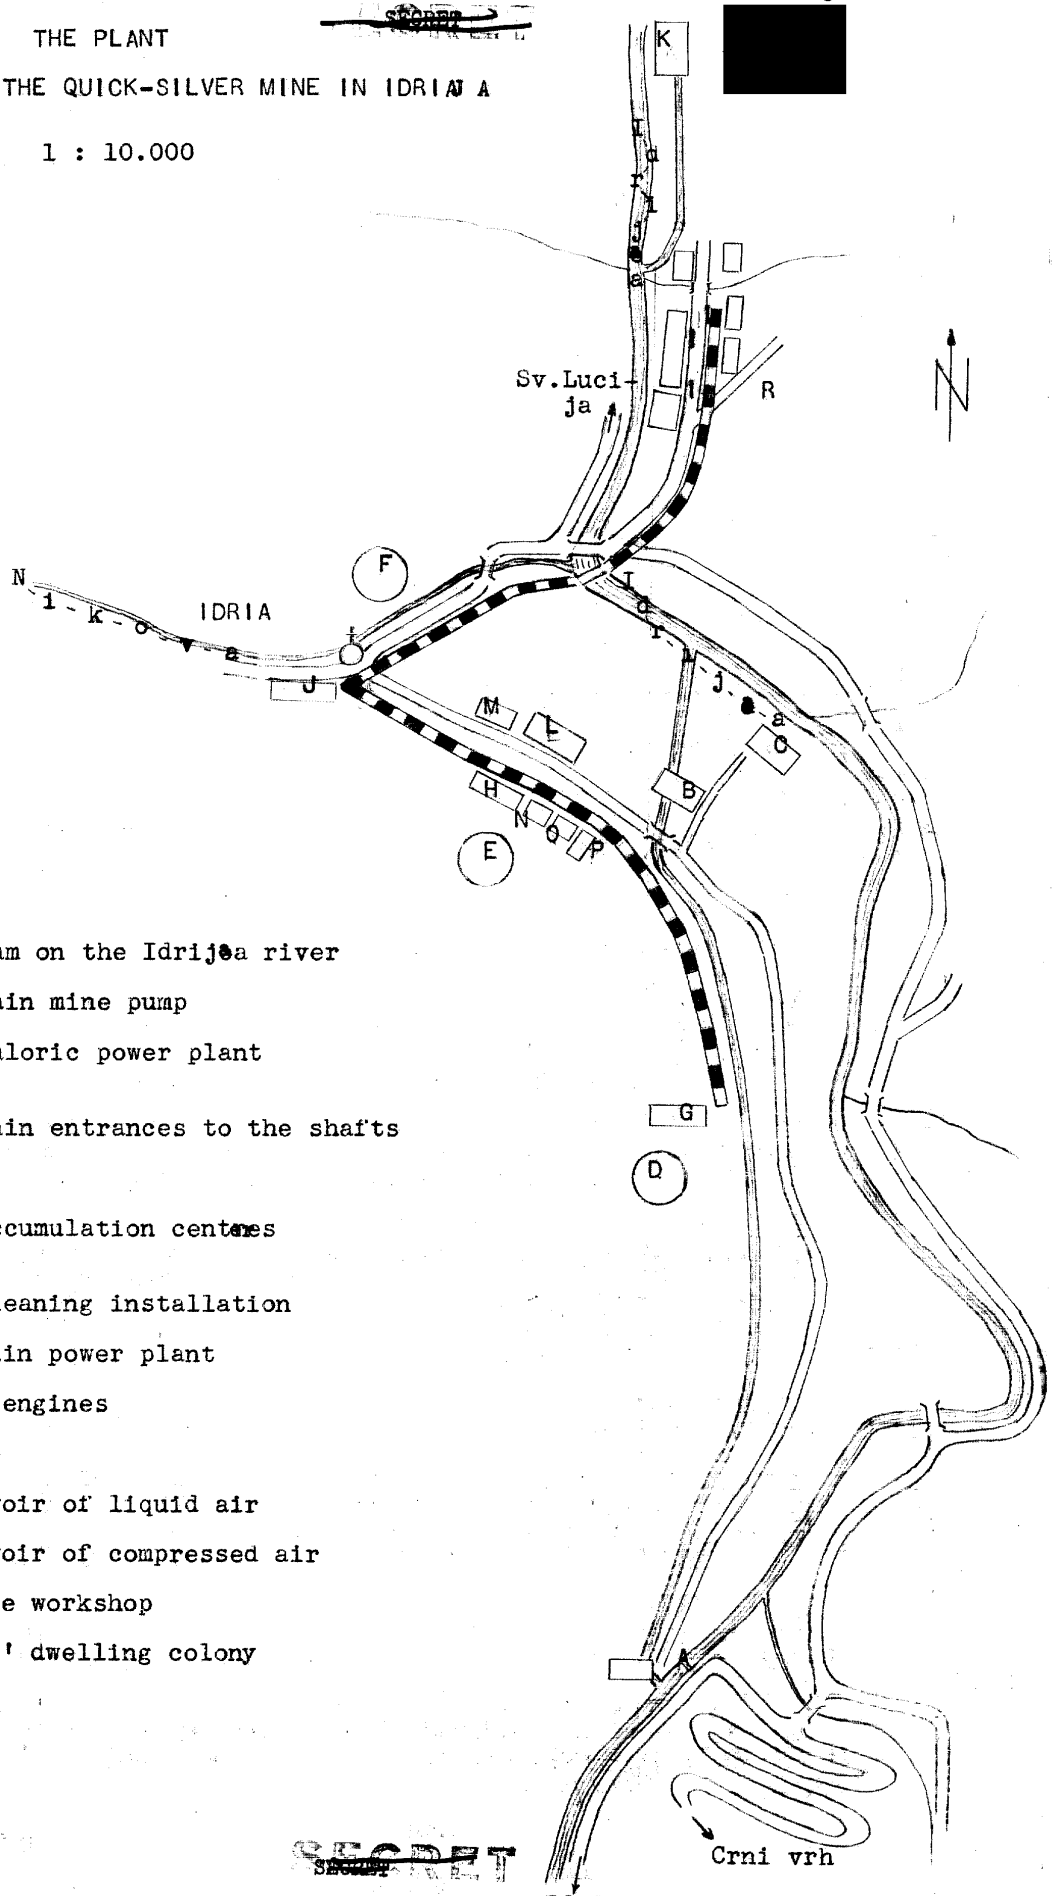

A - the dam on the Idrijca river

B - the main mine pump

C - the caloric power plant

D

E - the main entrances to the shafts

F

G

H - ore accumulation centres

J

I - the cleaning installation

K - the main power plant

L - steam engines

M - garage

N - reservoir of liquid air

O - reservoir of compressed air

P - machine workshop

R - miners' dwelling colony

SECRET
Sanitized - Approved For Release : CIA-RDP82-00457R002100800010-3